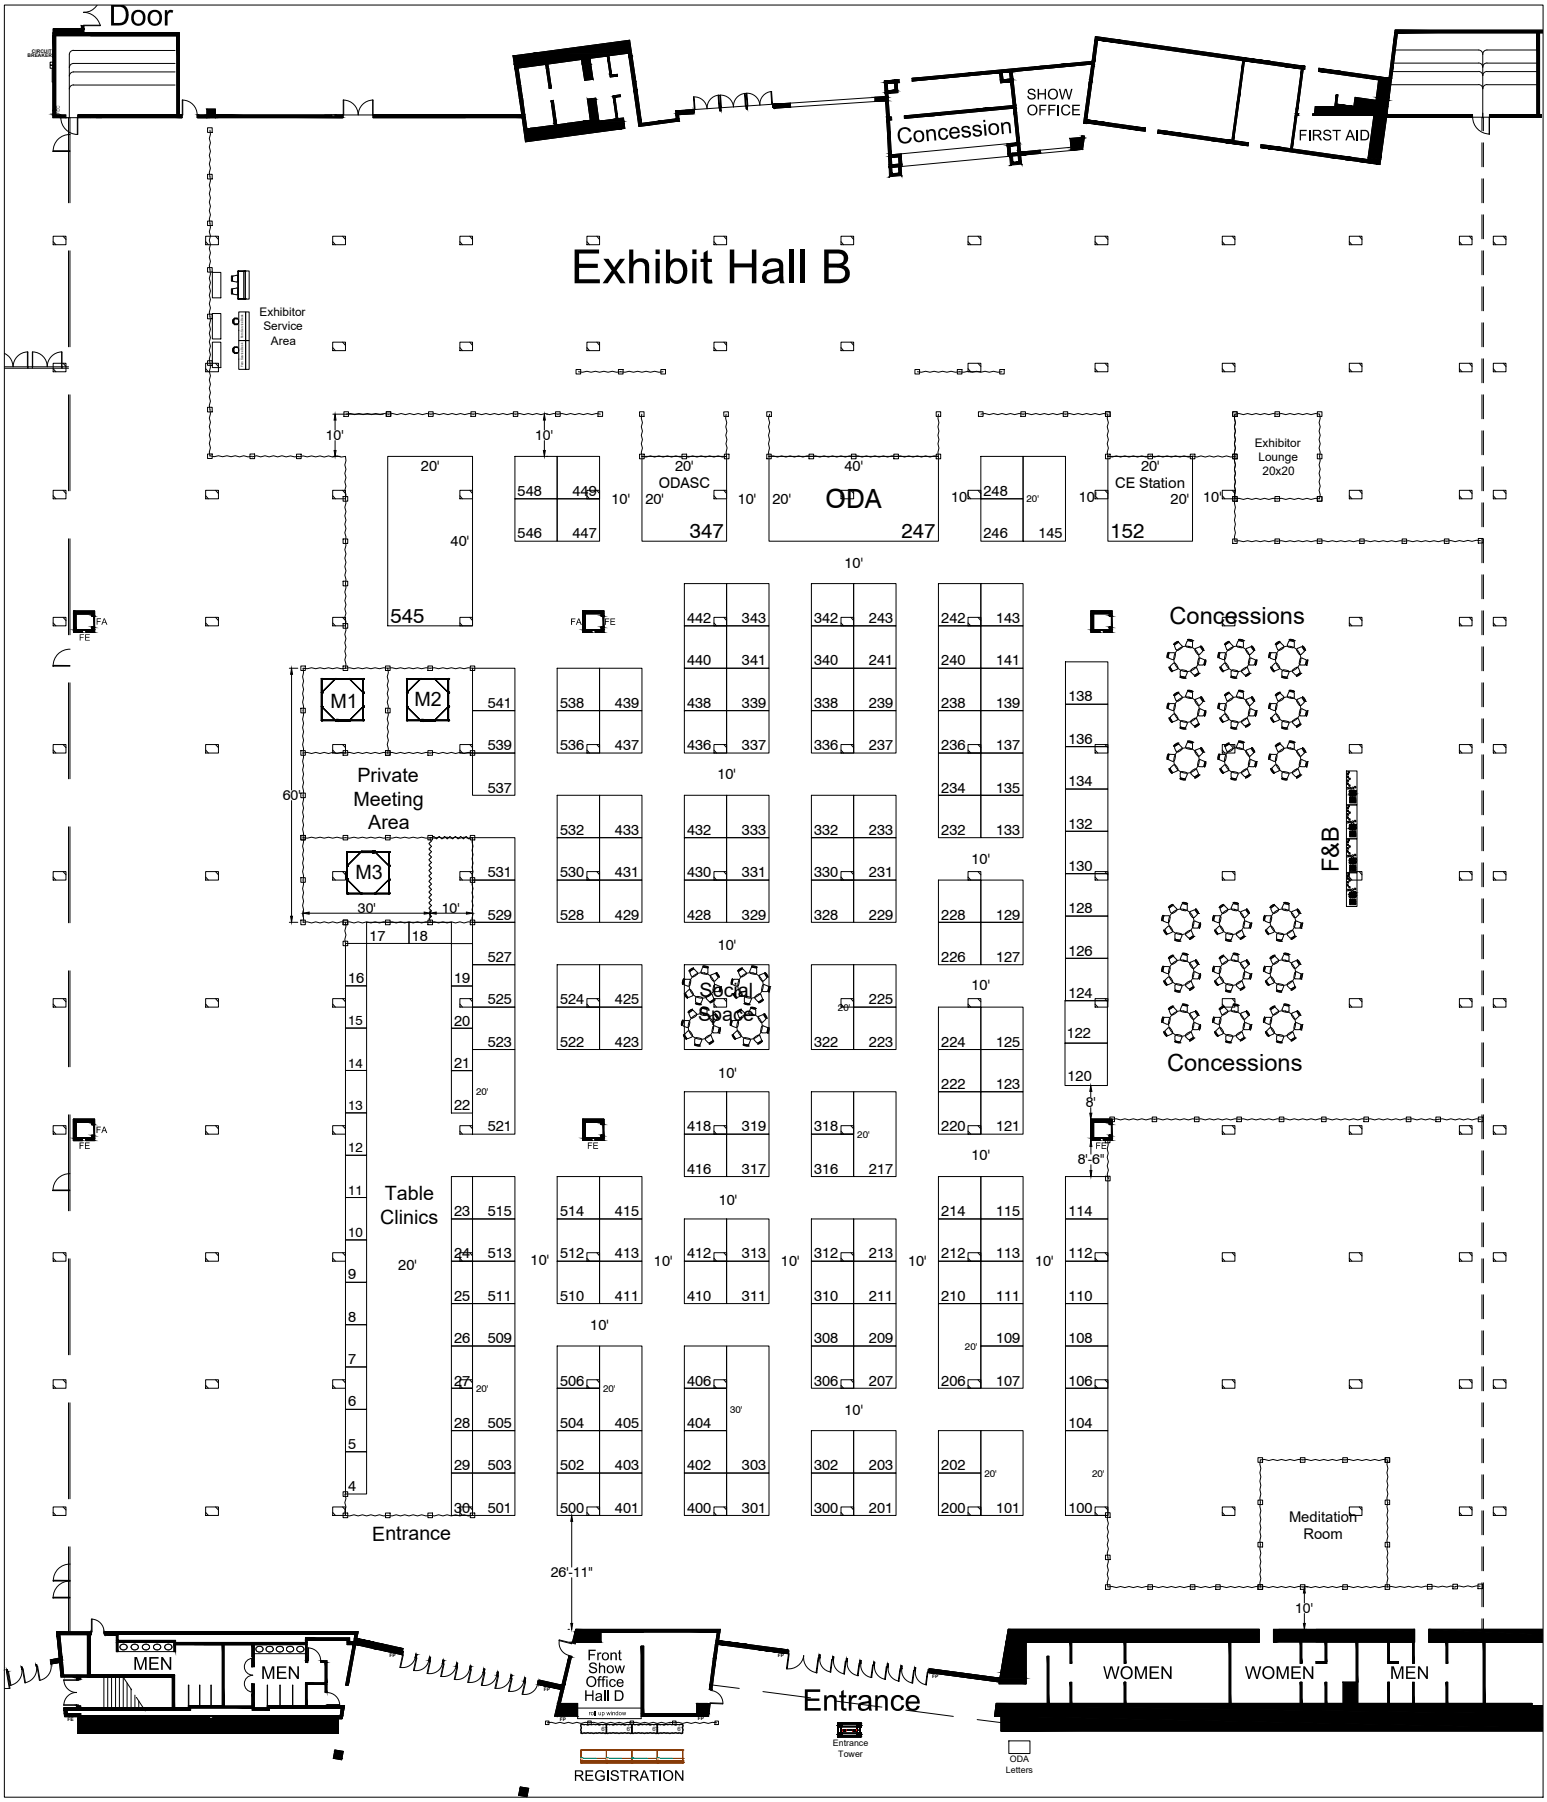

Every effort has been made to ensure the accuracy of all information contained on this floor plan. However, no warranties, either expressed or implied are made with respect to this floor plan. If the location of building columns, utilities or other architectural components of the facility is a consideration in the construction of an exhibit, it is the sole responsibility of the exhibitor to physically inspect the facility to verify all dimensions and locations.

ODA Annual Session 2025

September 25-27, 2025

Facility: Greater Columbus Convention Center	Drawn By: emostrom-ose
City & State: Columbus, OH	Show Number: 00370
Location: Hall B	Revised: 8/28/2024 3:43 PM
A.E. Carolyn Hodge	Drawing File:370_24_v16

Legend:

Inventory as of 08/28/2024

Dimension	Size	Qty	SqFt
5'x10'	50	27	1,350
10'x10'	100	151	15,100
10'x20'	200	9	1,800
10'x30'	300	1	300
20'x20'	400	2	800
20'x40'	800	2	1,600
Totals:		192	20,950

fern